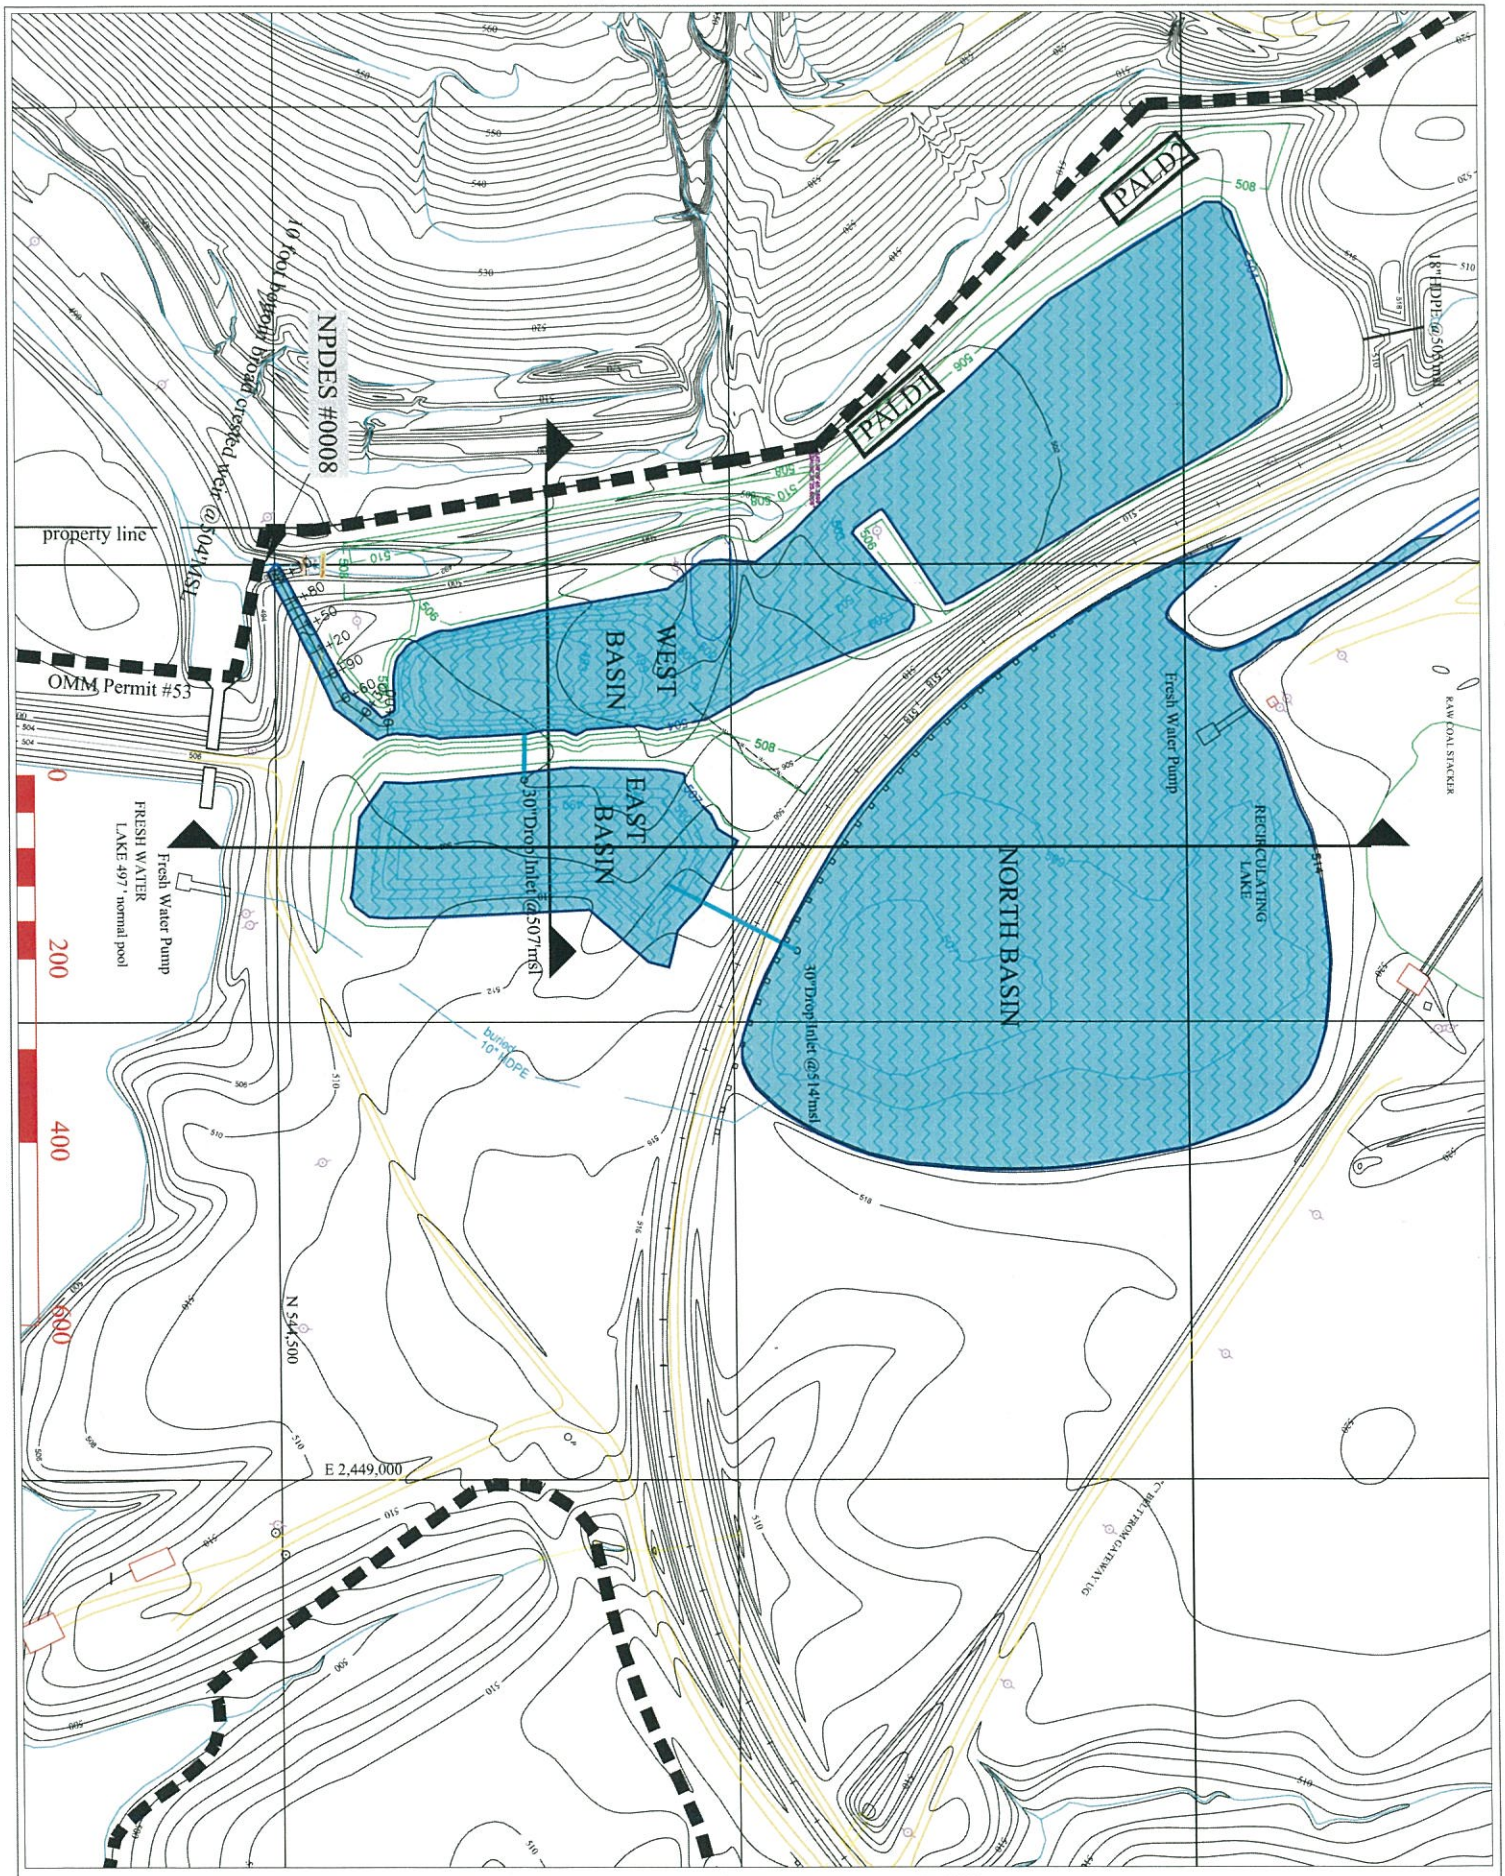

PEABODY COULTERVILLE MINING, LLC
13101 ZEIGLER #11 ROAD
COULTERVILLE, ILLINOIS 62237

Peabody ENERGY

GATEWAY MINE

DATE: 19 August 2014
DRAWN BY: G.WHITE
NPDES #0008 Sediment Basin
SECTIONS 22 & 27 4S5W 3RD PM,
RANDOLPH COUNTY, IL

OMM PERMIT #53 IPR
OPERATIONS MAP
Proposed pond in BLUE, stockpiles in GREEN
Black Contours are from 2010 aerial contour projection
See Graphical Scale: 1"=100'

Permit 53 is black dash